


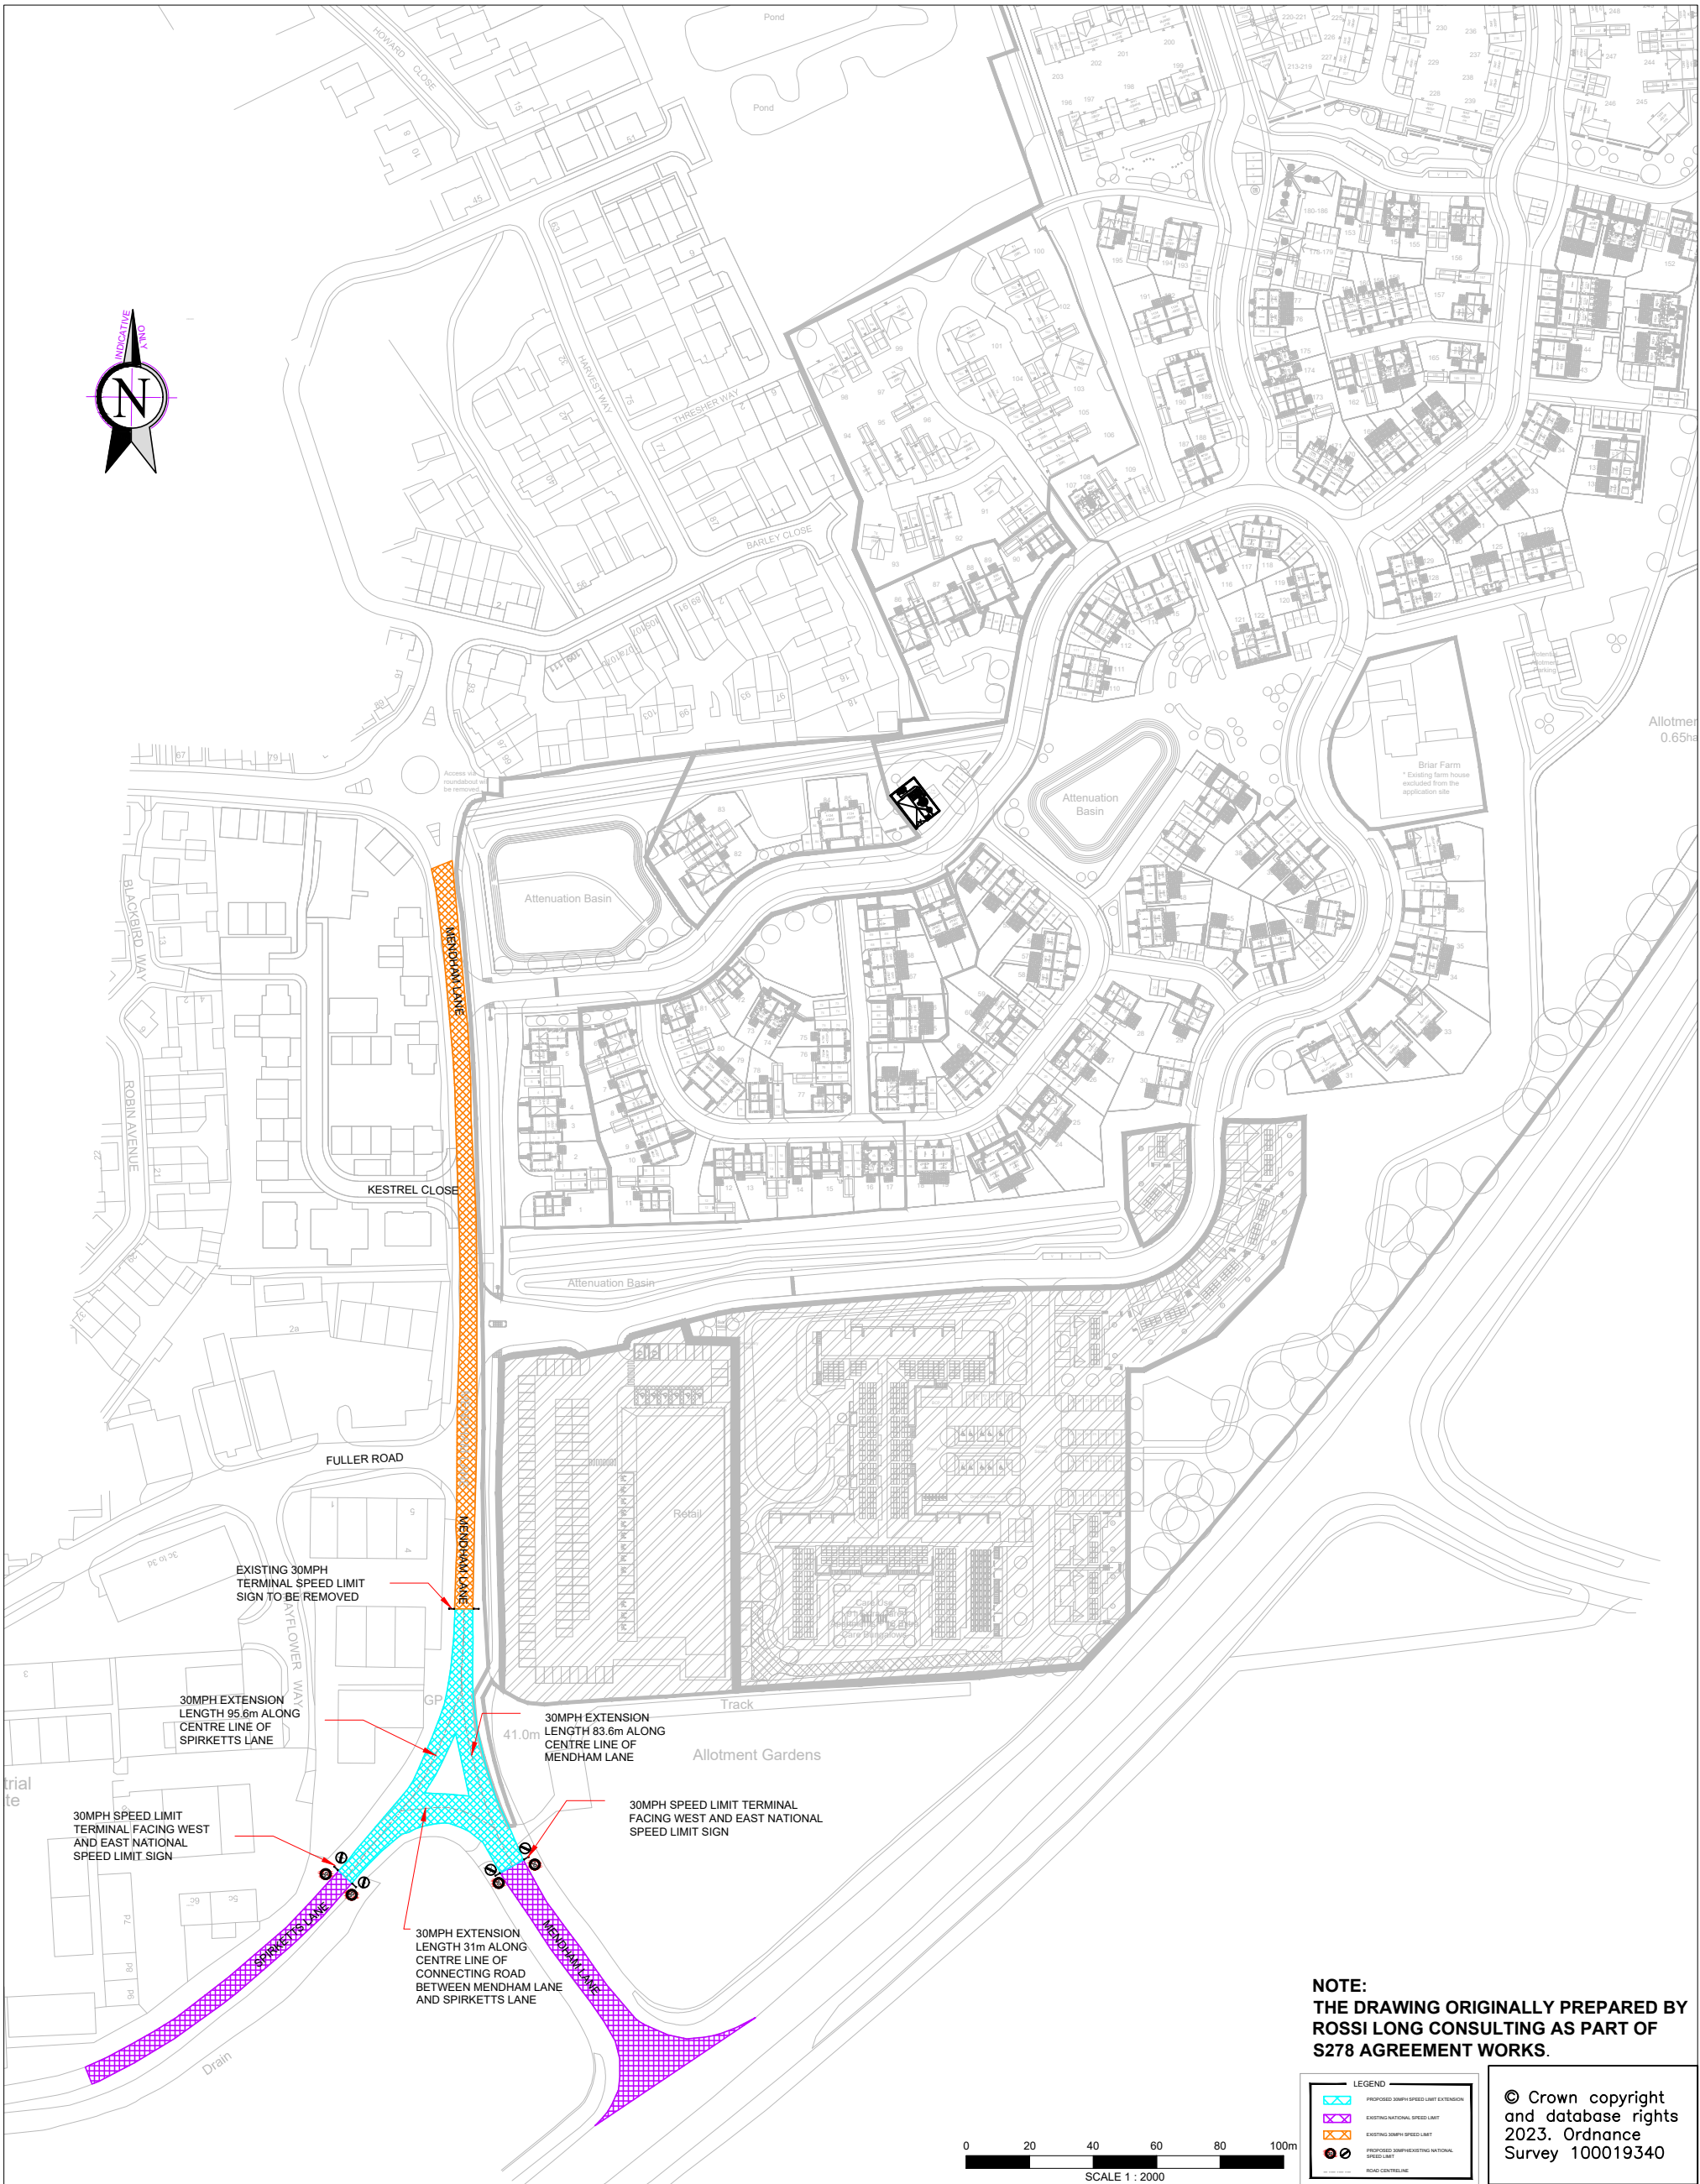

DRAWING TITLE

TRAFFIC REGULATION ORDER

Grahame Bygrave
Interim Executive Director of
Community and Environmental Services
Norfolk County Council
County Hall
Martineau Lane
Norwich NR1 2SG

REV.	DESCRIPTION	DRAWN	CHECKED	DATE
P01	PRELIMINARY ISSUE	TL	-	17-07-23
P02	UPDATED TO MEET WSP COMMENTS	EG	-	25-08-23
P03	UPDATED TO MEET WSP COMMENTS	EG	-	07-09-23
P04	NCC TITLE BLOCK	PU	SB	25-01-24

Drawing Status:				DRAWING No.	
SURVEYED BY	INITIAL	DATE		201114-C-172-P04	
DESIGNED BY				PROJECT TITLE	
DRAWN BY	TL	JULY 23		LAND OF MENDHAM LANE HARLESTON	
CHECKED BY				SCALE	FILE No.
				1:2000 @ A3	